


PLAN TOPOGRAFIC
SCARA 1:1000

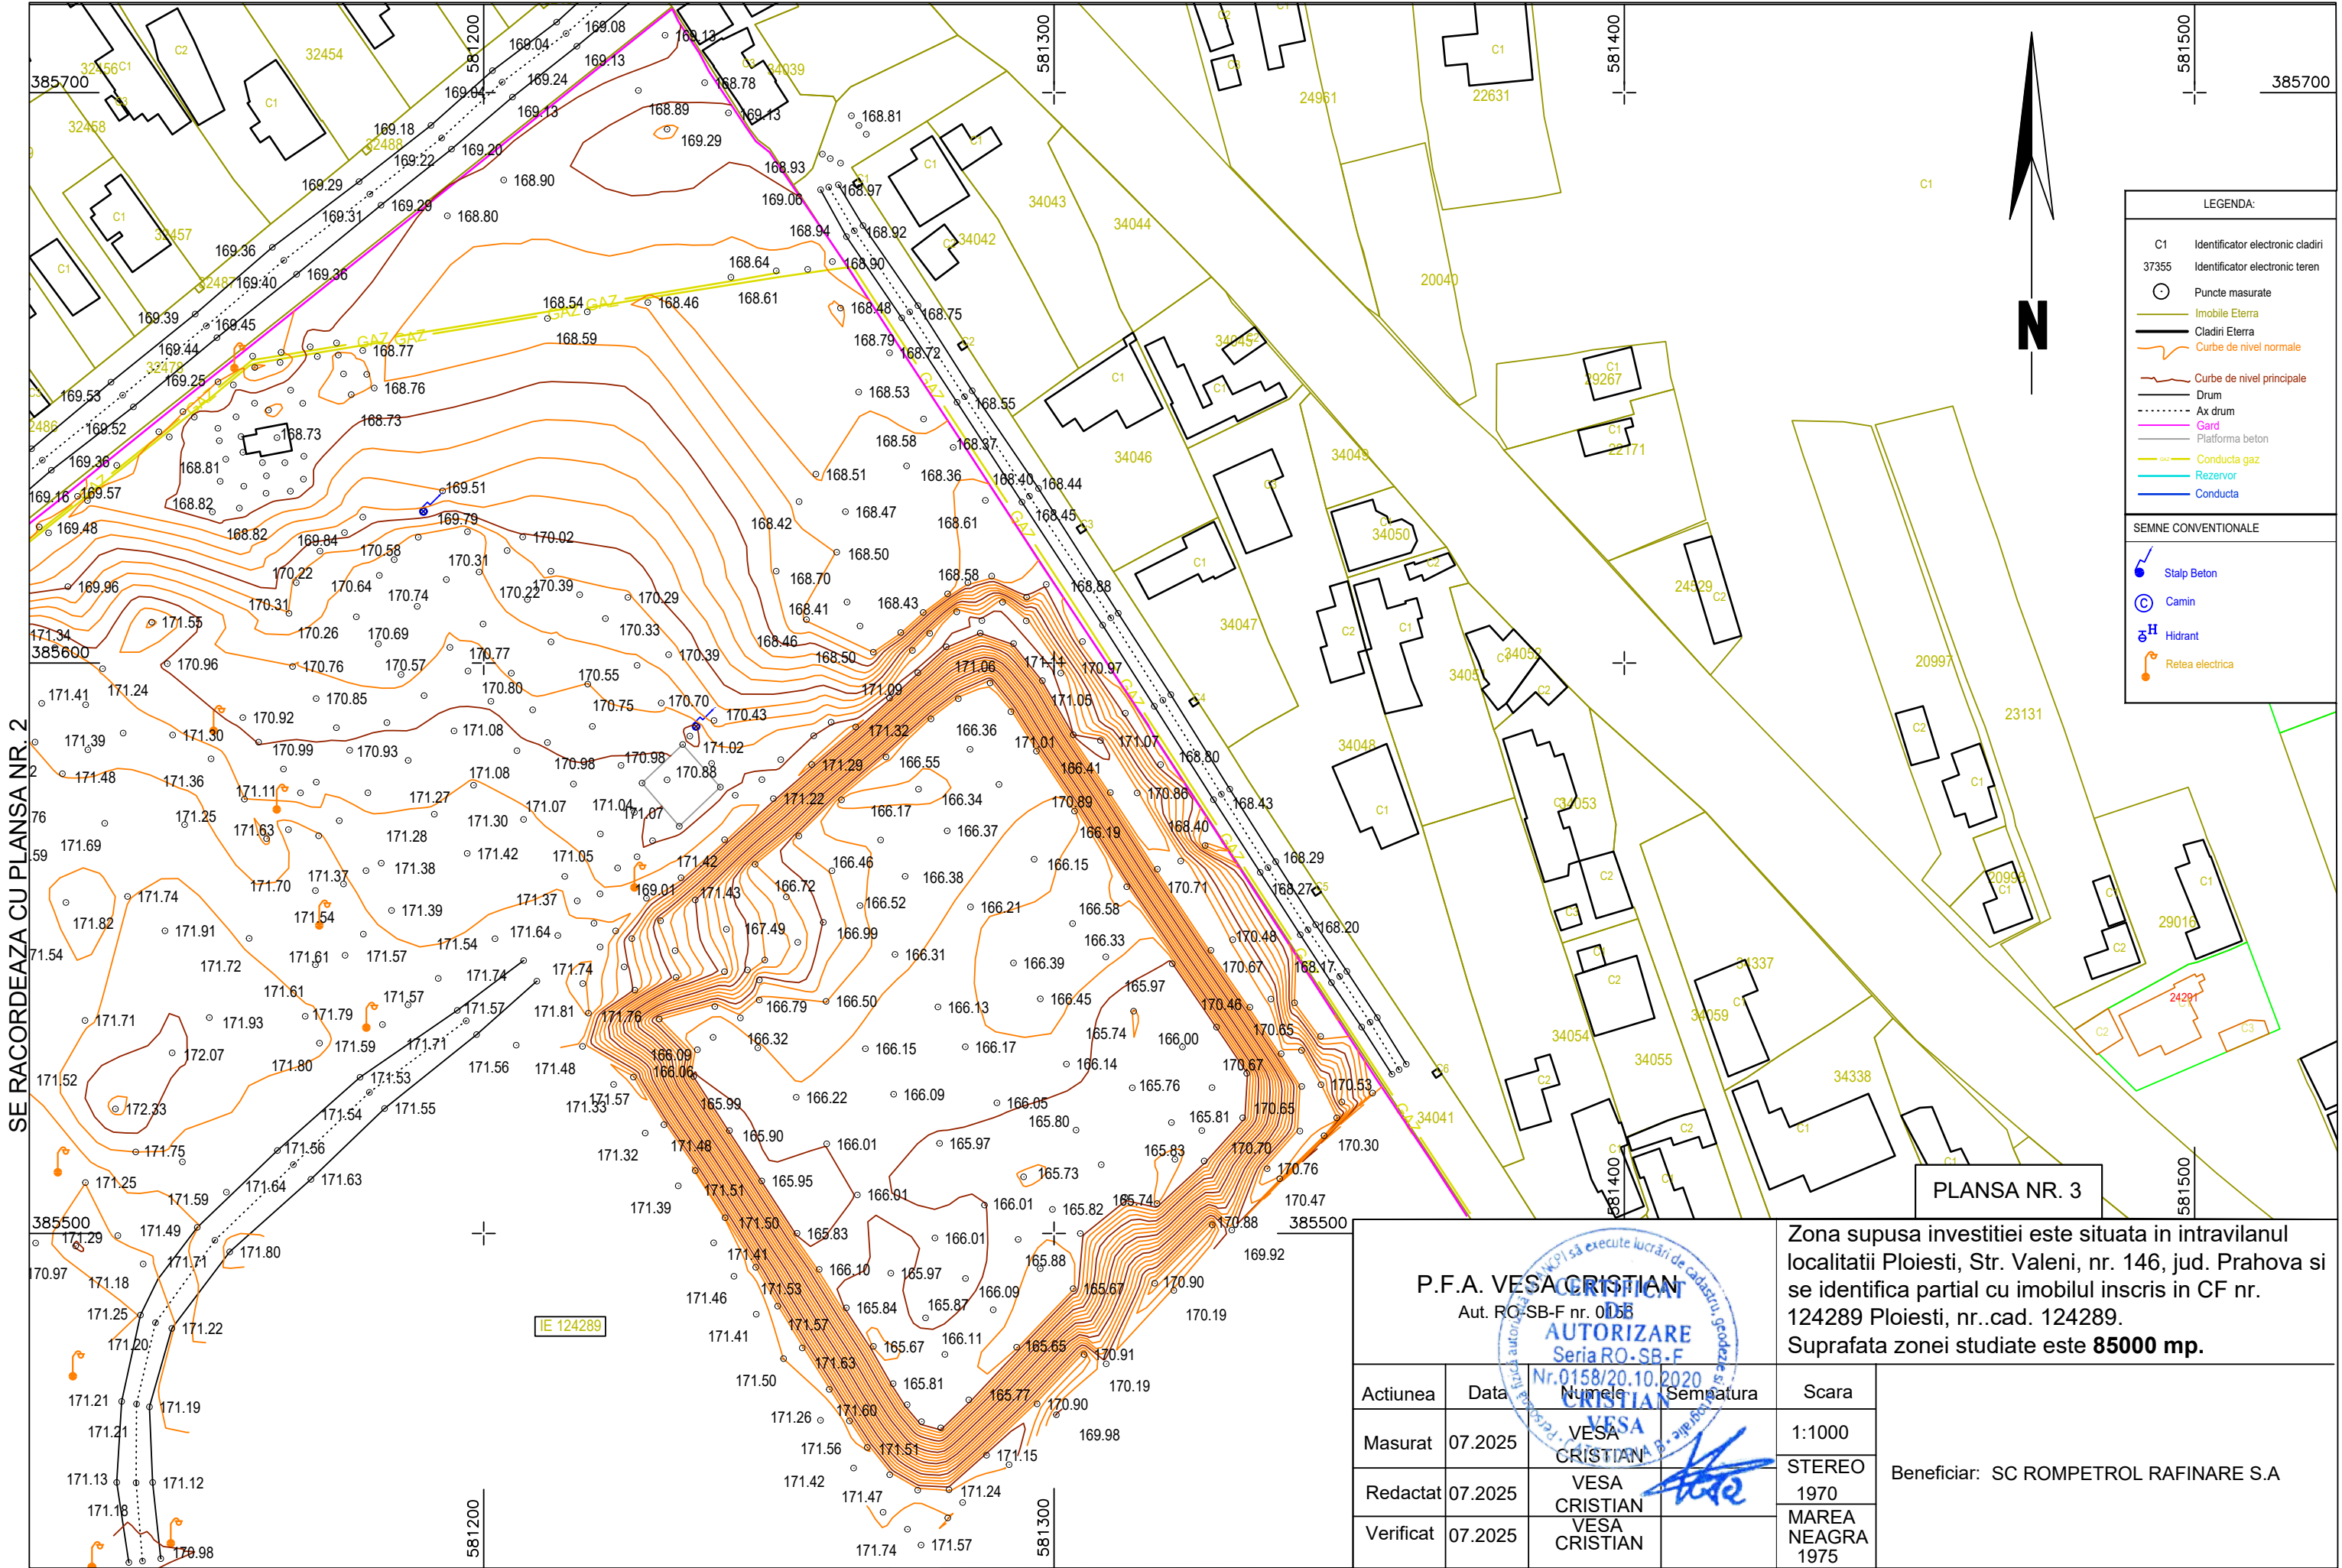

LEGENDA:	
C1	Identificator electronic cladiri
37355	Identificator electronic teren
○	Puncte masurate
—	Imobile Eterra
—	Cladiri Eterra
—	Curbe de nivel normale
—	Curbe de nivel principale
—	Drum
—	Ax drum
—	Gard
—	Platforma beton
—	Conducta gaz
—	Rezervor
—	Conducta

SEMNE CONVENTIONALE	
⬮	Stalp Beton
⊙	Camin
⊕	Hidrant
⌚	Relea electrica

P.F.A. VESA CRISTIAN Aut. RO-SB-F nr. 0158 AUTORIZARE Seria RO-SB-F Nr. 0158/20.10.2020				Zona supusa investitiei este situata in intravilanul localitatii Ploiesti, Str. Valeni, nr. 146, jud. Prahova si se identifica partial cu imobilul inregistrat in CF nr. 124289 Ploiesti, nr..cad. 124289. Suprafata zonei studiate este 85000 mp.	
Actiunea	Data	Numele	Semnatura	Scara	Beneficiar: SC ROMPETROL RAFINARE S.A
Masurat	07.2025	VESA CRISTIAN		1:1000	
Redactat	07.2025	VESA CRISTIAN		STEREO 1970	
Verificat	07.2025	VESA CRISTIAN		MAREA NEAGRA 1975	